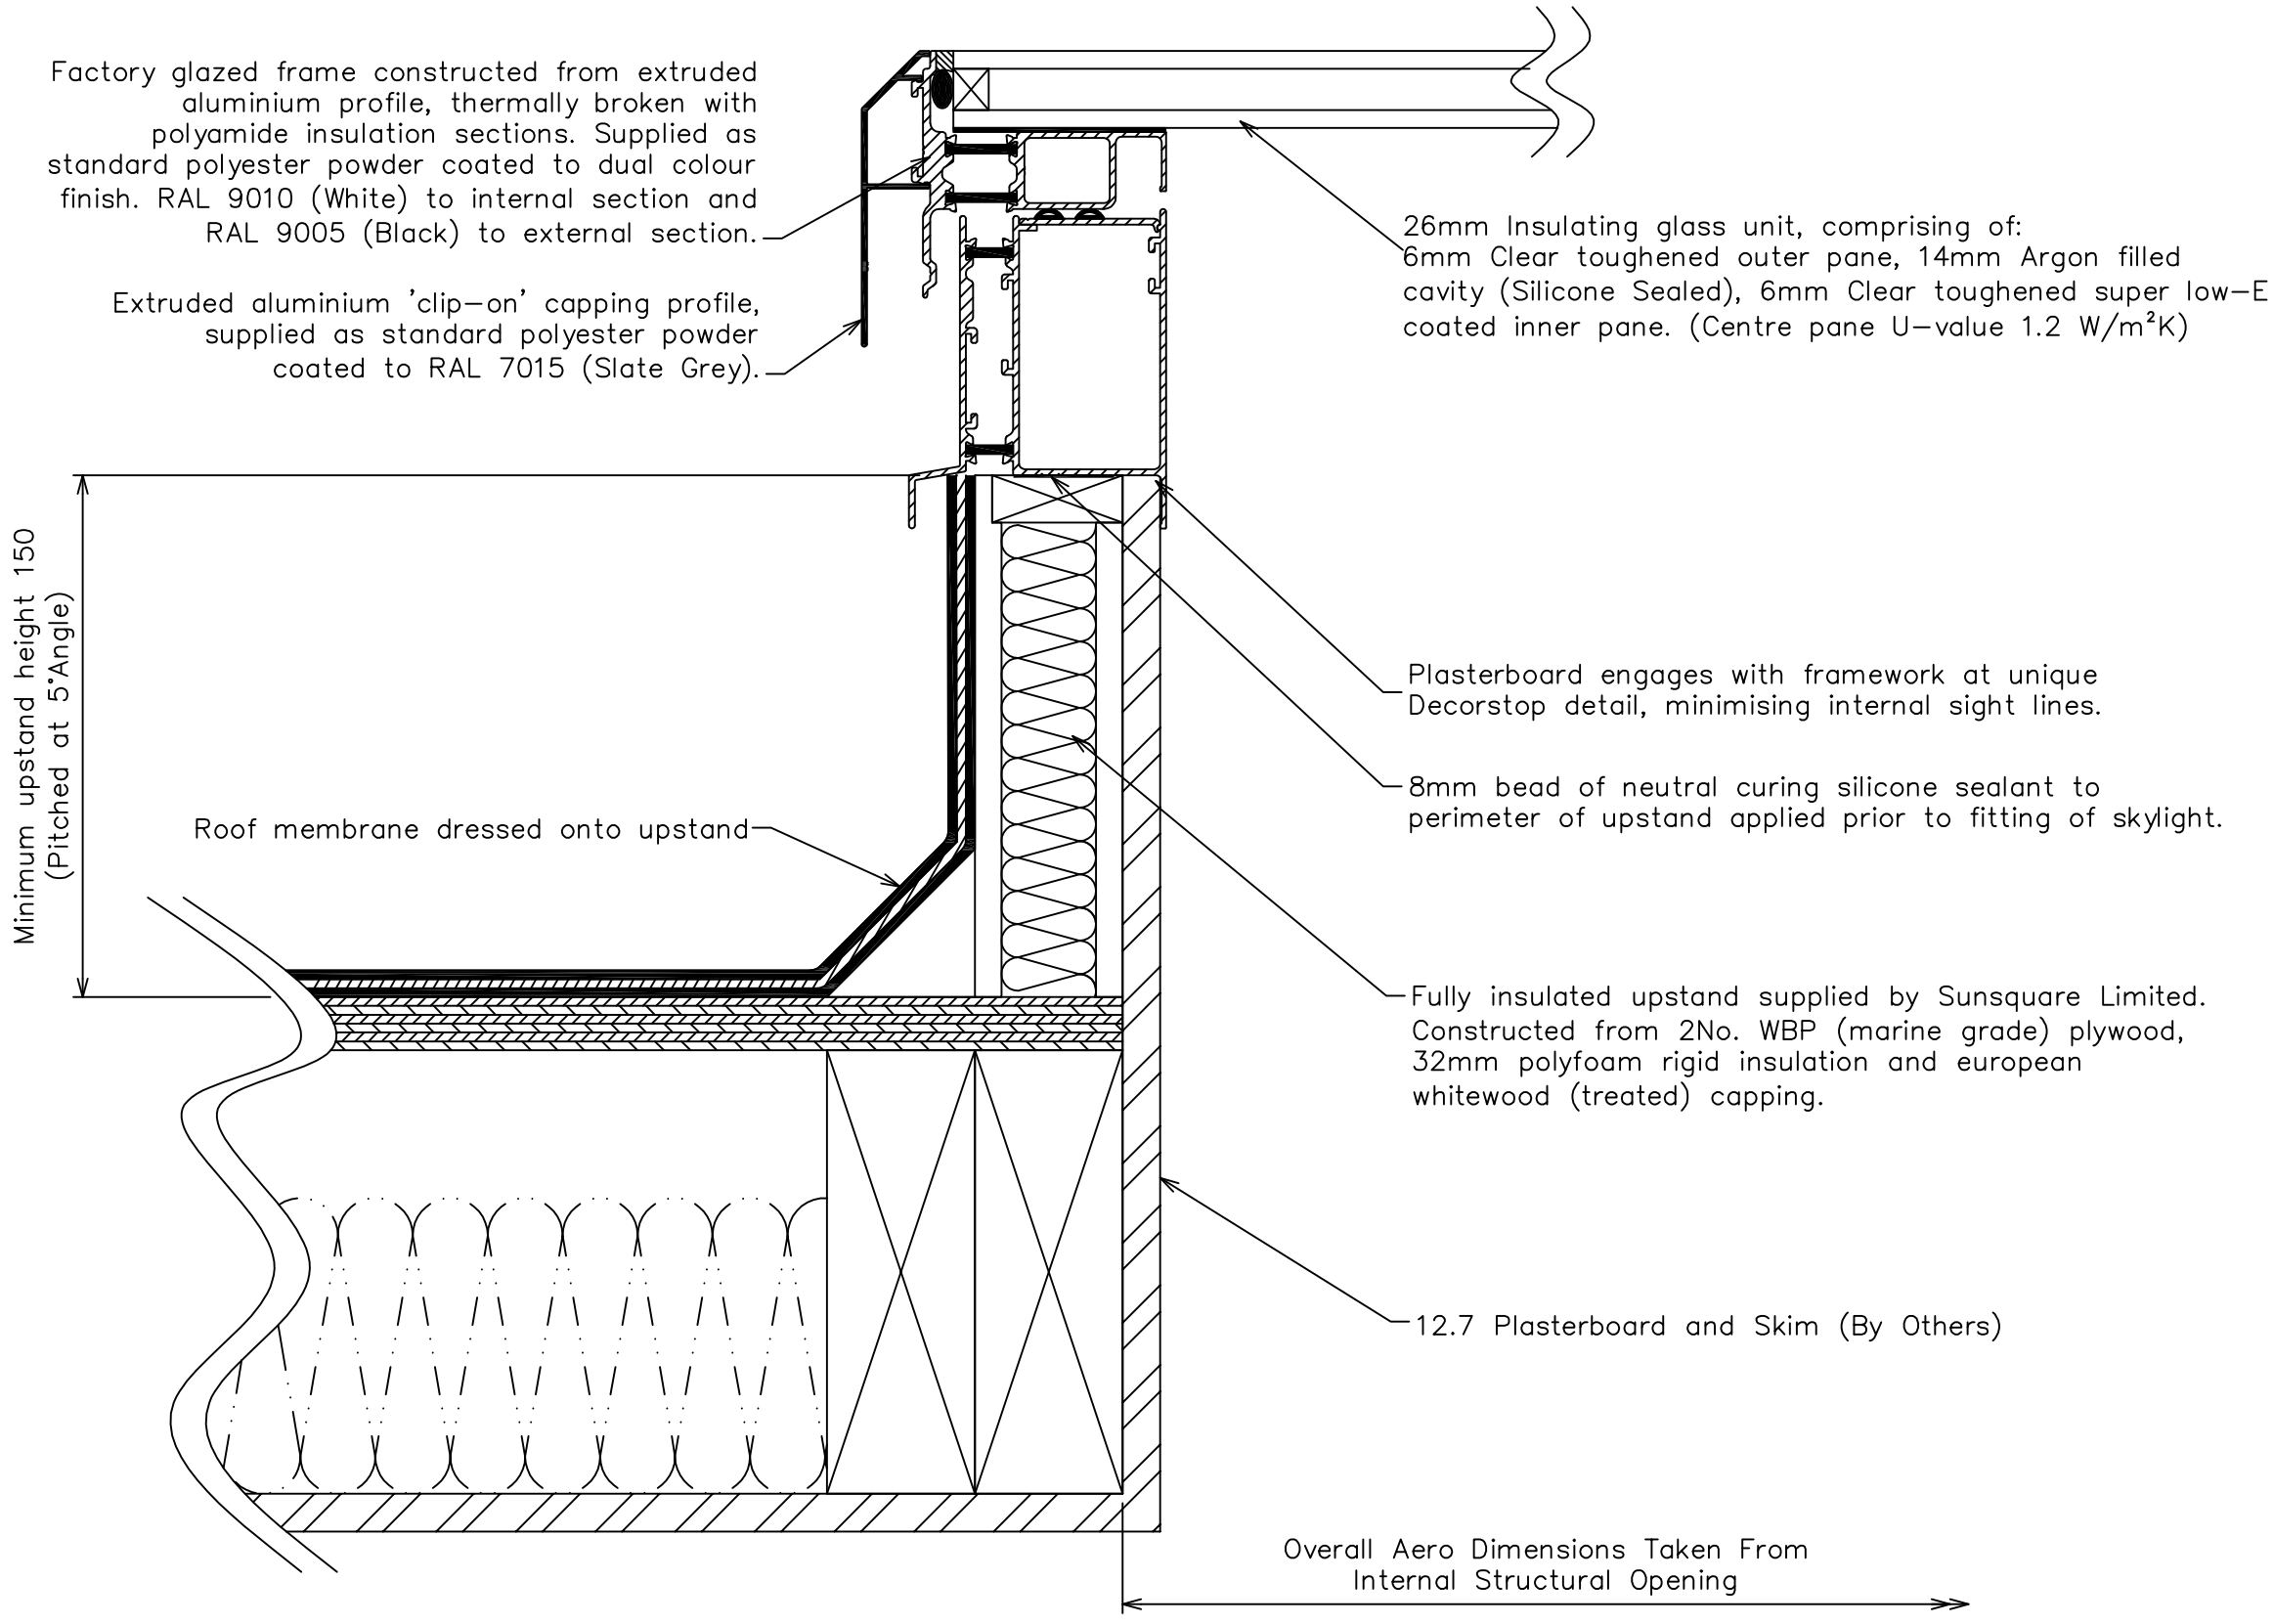

Section Through Upstand/Framework Construction

Sunsquare Ltd
5A Barton Road Trading Estate
Bury St Edmunds
Suffolk
IP32 7BE
T. 0845 226 3172 ;F. 0845 226 3173
info@sunsquare.co.uk; www.sunsquare.co.uk

sun

Rev:	Description:	By:	Date:

Product: Aero (Enhanced Glazing)

Description: Section Through Upstand / Framework Construction

Scale: 1:2.5 @ A3

Date: May 2011

Drawn By: AC

Drawing No.: AERO–STD–002

Revision: .