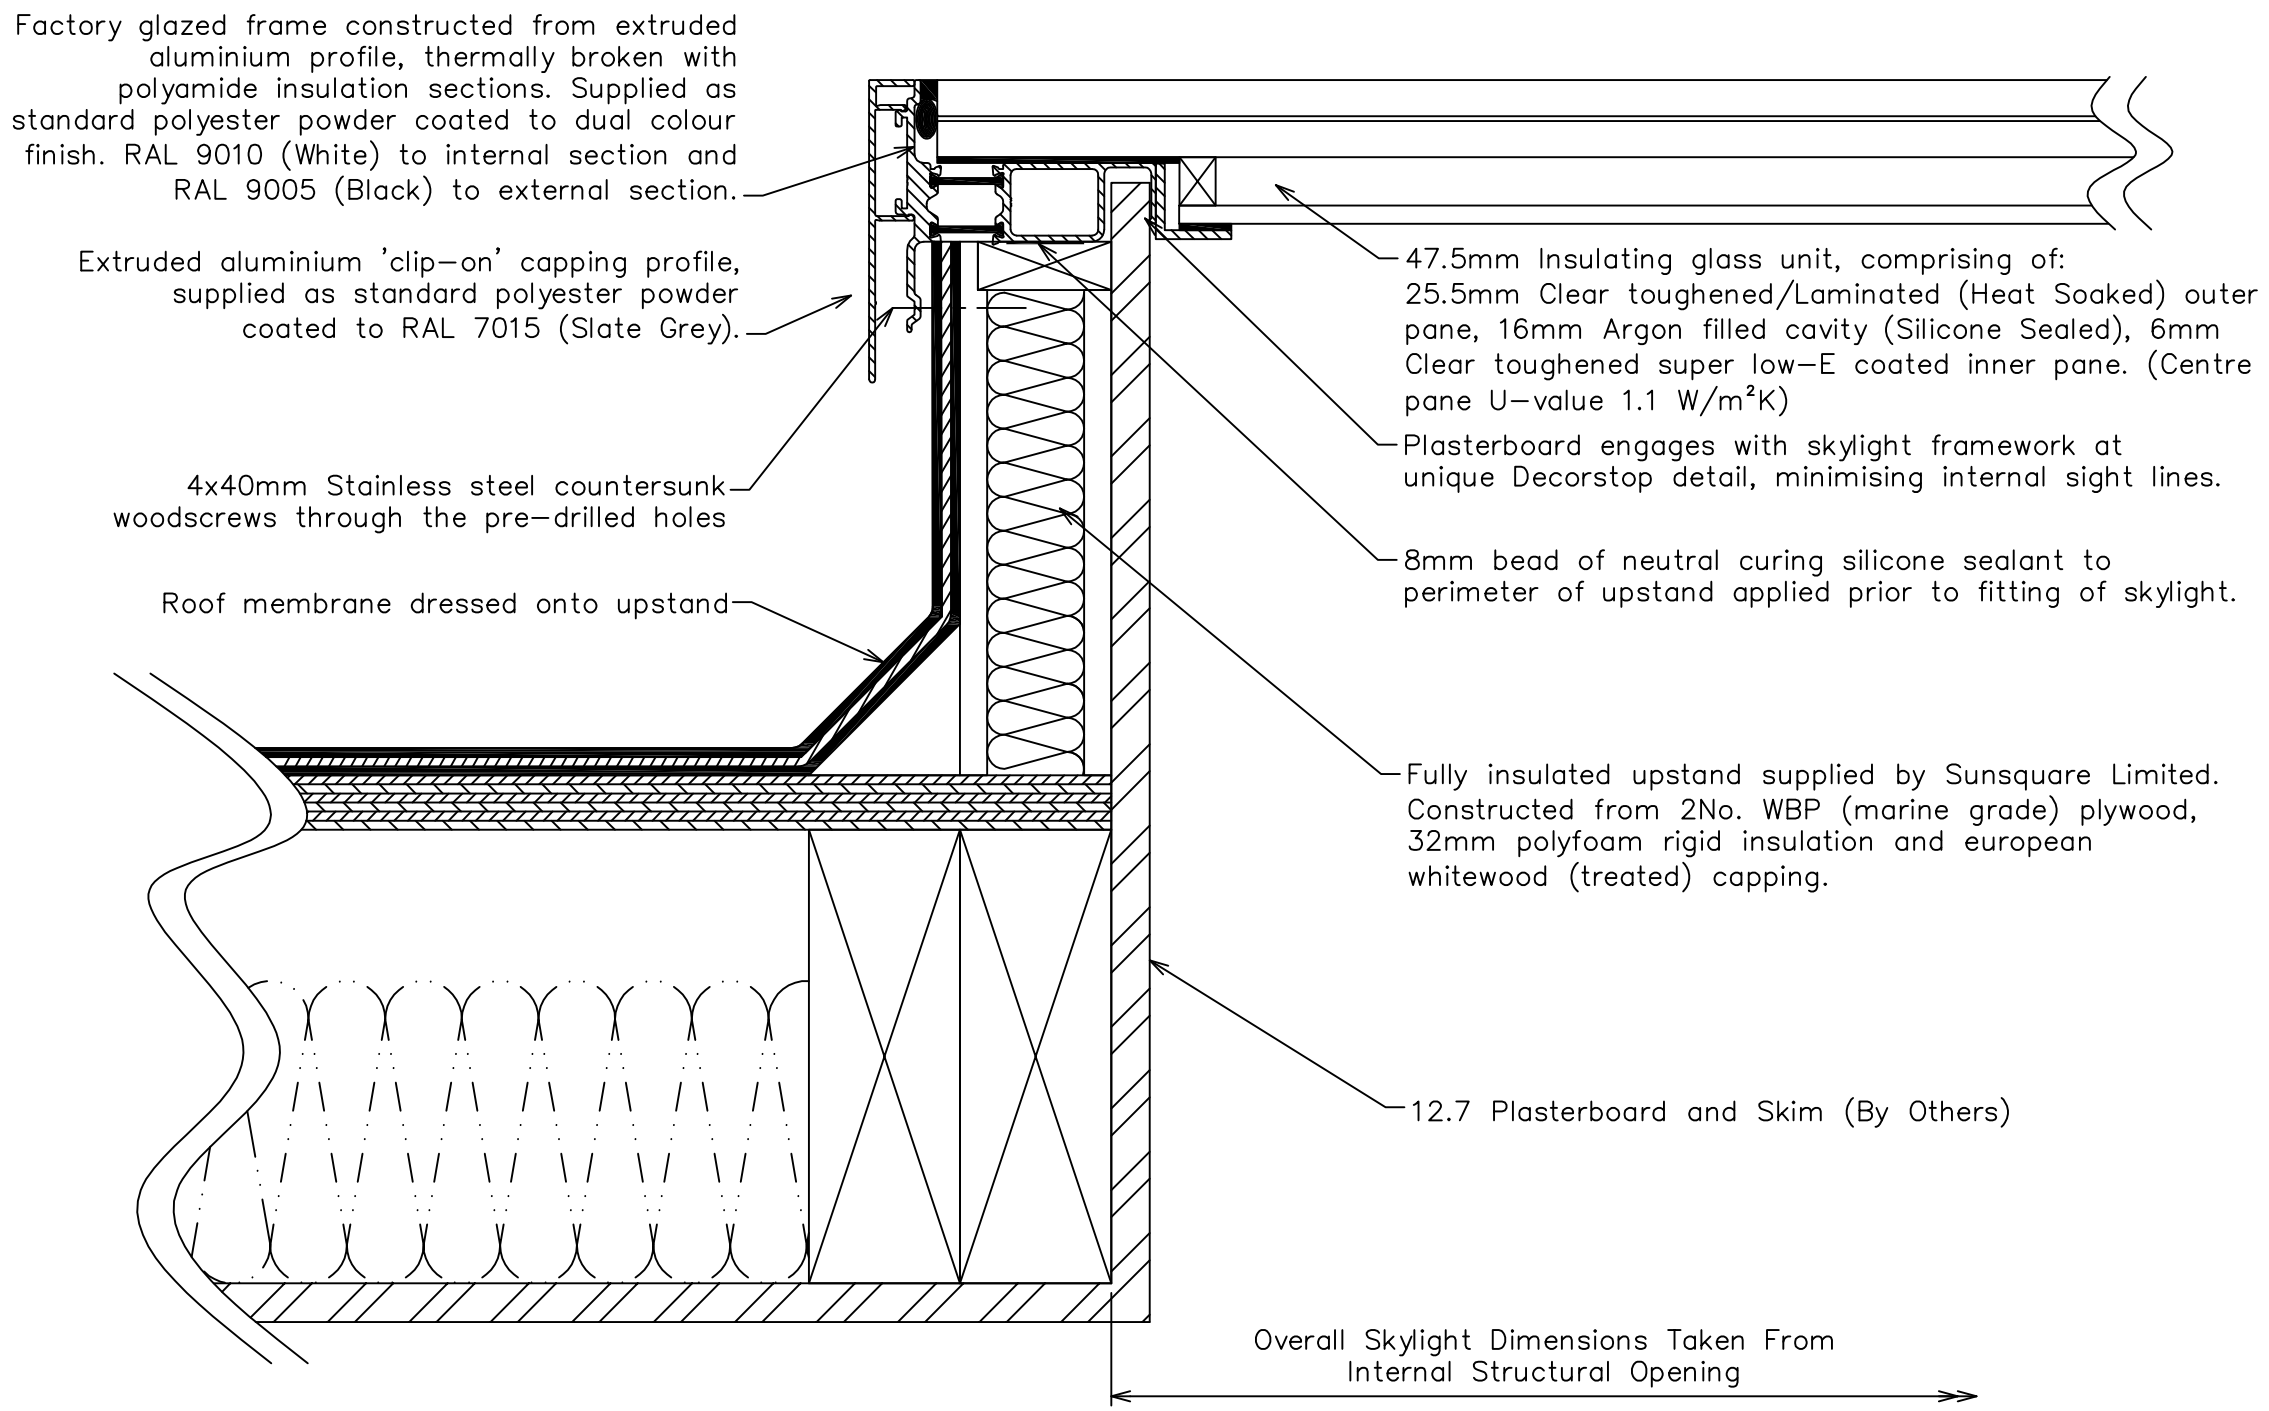

Section Through Upstand/Framework Construction

Sunsquare Ltd
5A Barton Road Trading Estate
Bury St Edmunds
Suffolk
IP32 7BE
T. 0845 226 3172 ;F. 0845 226 3173
info@sunsquare.co.uk; www.sunsquare.co.uk

Rev:	Description:	By:	Date:

Product: HORIZON	Scale: 1:2.5 @ A3	Drawing No.: HORIZON-STD-001
Description: Section Through Upstand / Framework Construction	Date: May 2011	Revision: .
	Drawn By: AC	