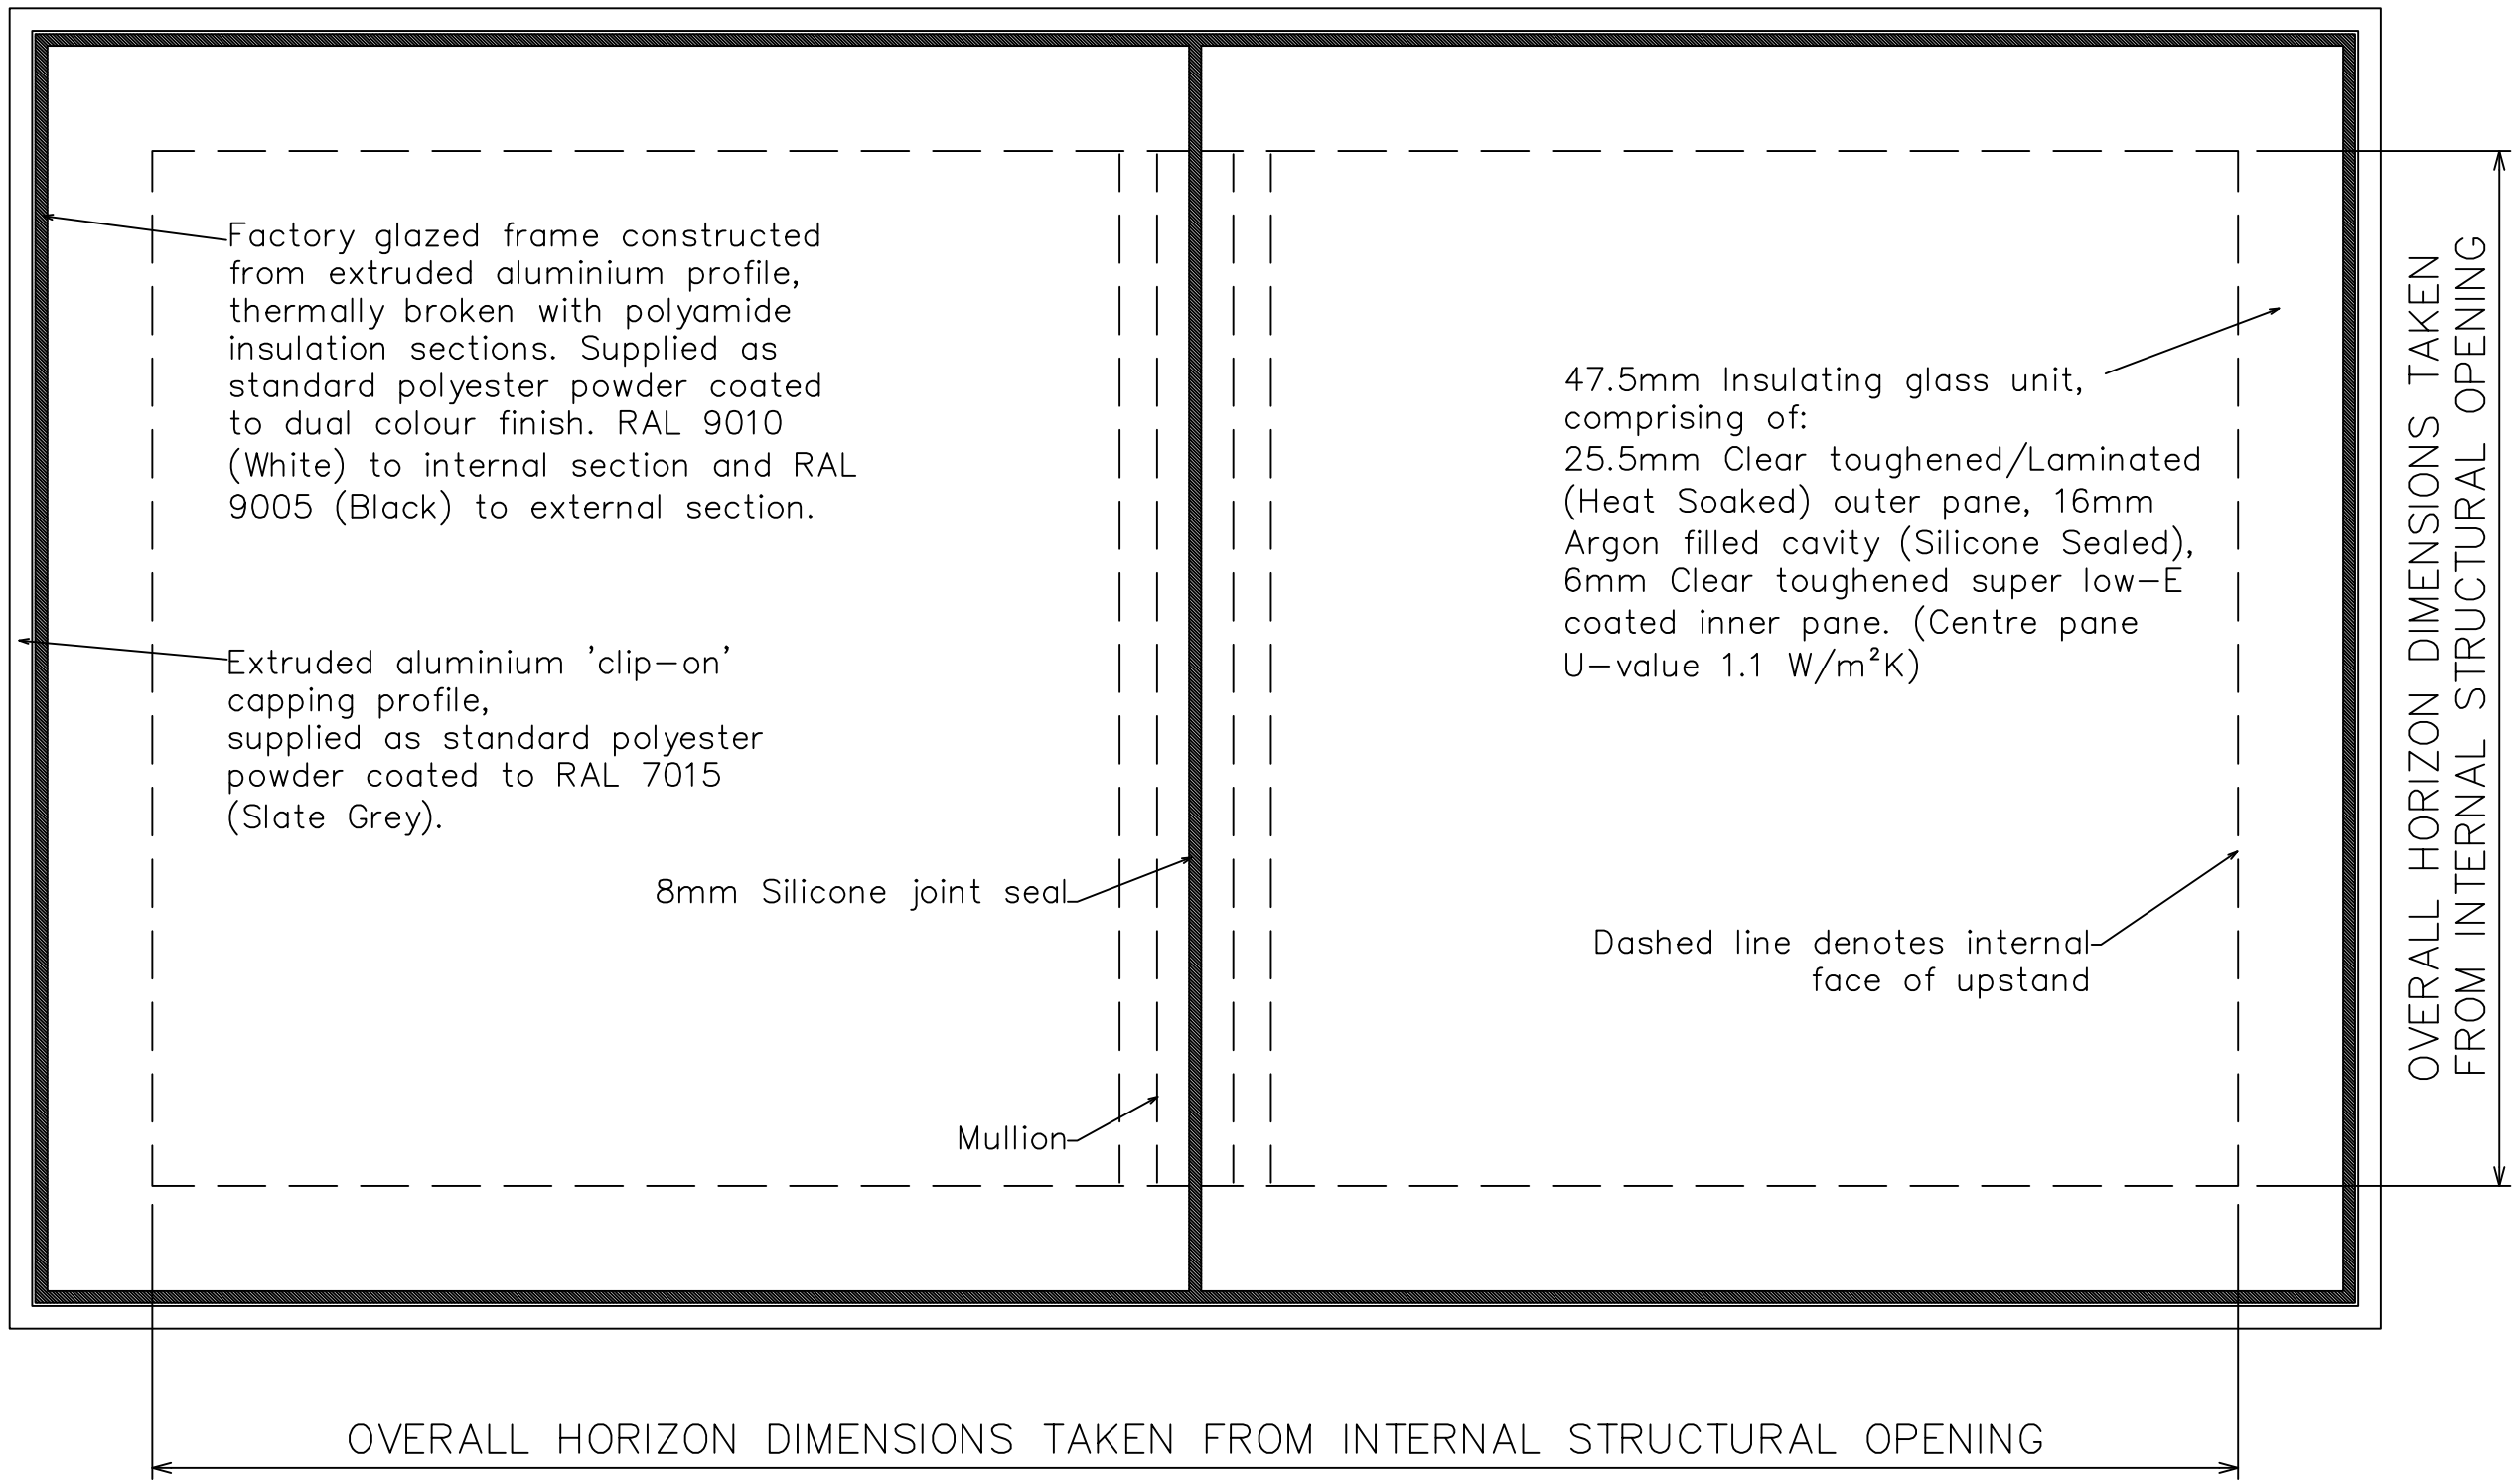

Sunsquare Ltd
5A Barton Road Trading Estate
Bury St Edmunds
Suffolk
IP32 7BE
T. 0845 226 3172 ;F. 0845 226 3173
info@sunsquare.co.uk; www.sunsquare.co.uk

sun

Rev:	Description:	By:	Date:

Product: Horizon

Description: Plan Elevation of Multi Pane Horizon

Scale: 1:5 @ A3

Date: May 2011

Drawn By: AC

Drawing No.: HORIZON-STD-06

Revision: .