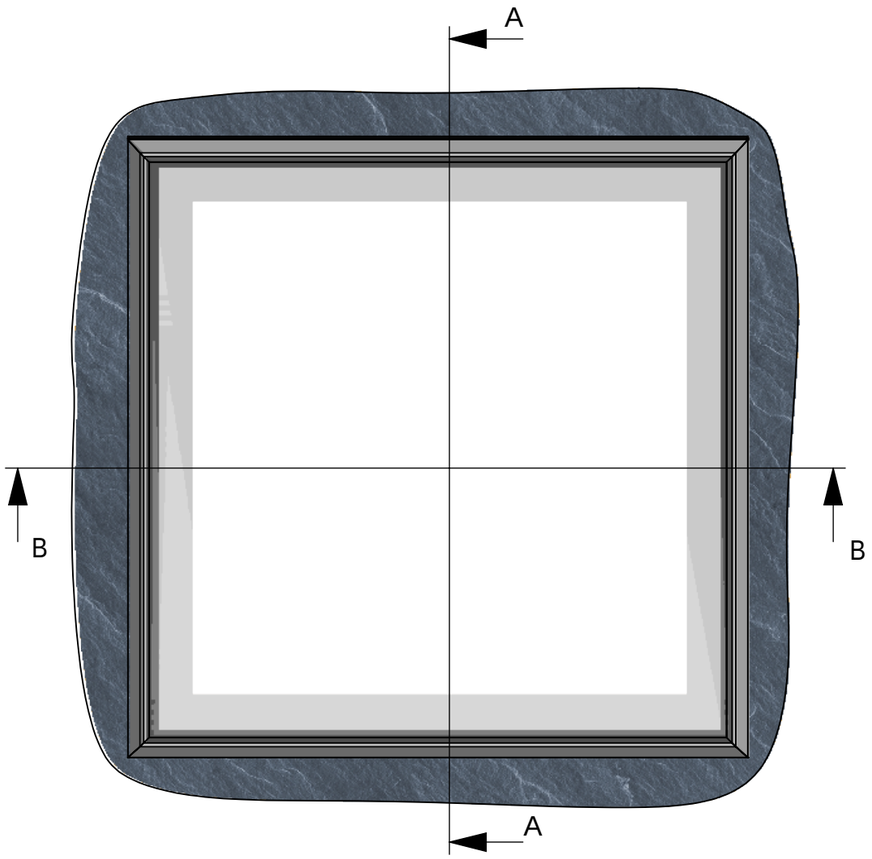

TOP VIEW

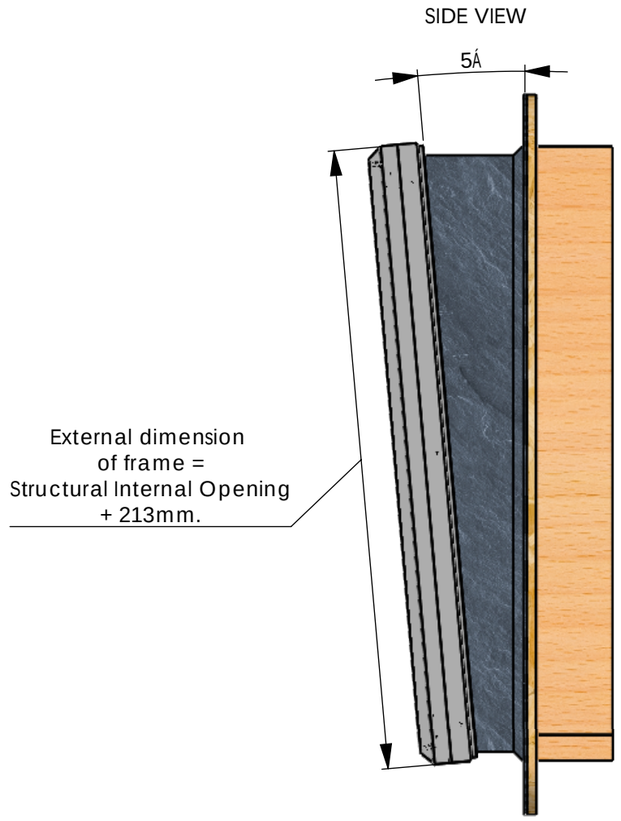

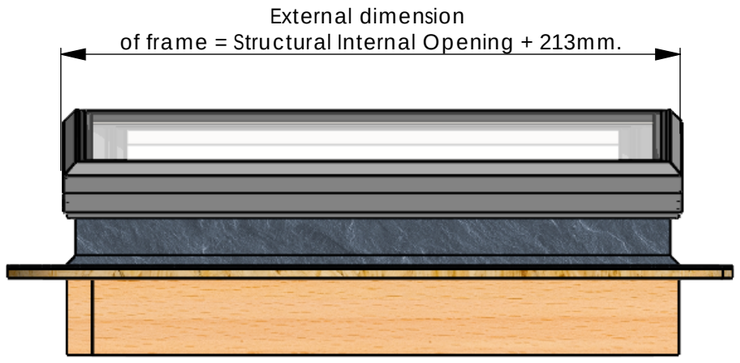

FRONT VIEW

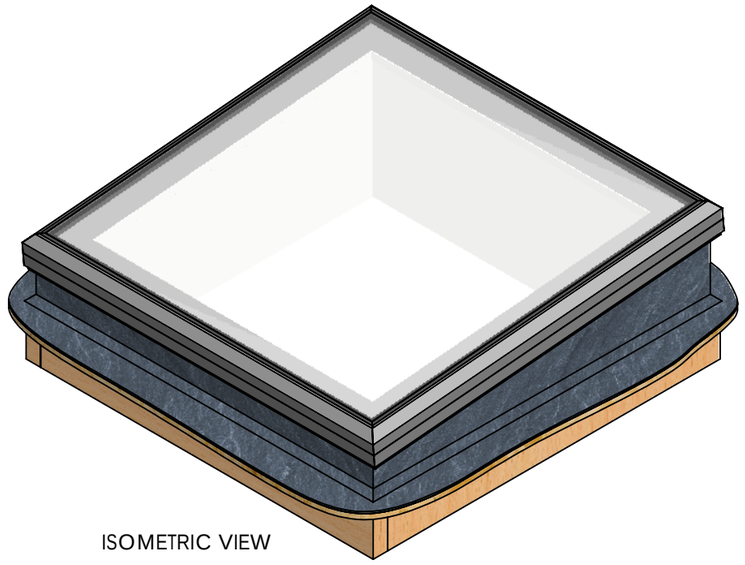

ISOMETRIC VIEW

REVISIONS			
REV.	DESCRIPTION	DATE	APPROVED
A	Added new ISO BLOCO joint sealant tape for fast and straightforward fitting. Glass specification with laminated inner pane.	01/06/2016	WK

Custom
er
-

Title
Skyview Single Pane.

Date
02/06/2015

Drawn By
WK

Material

Project
STD-1601-001 (I) Rev A

É 2014 This drawing remains the property of Sunsquare Limited and must not be copied or passed to a third party without written permission.

Sunsquare Limited
Unit D1 Drinkstone Investment Park
Kempson Way
Bury St Edmunds
Suffolk IP32 7AR
0845 226 3172

sunsquare.co.uk

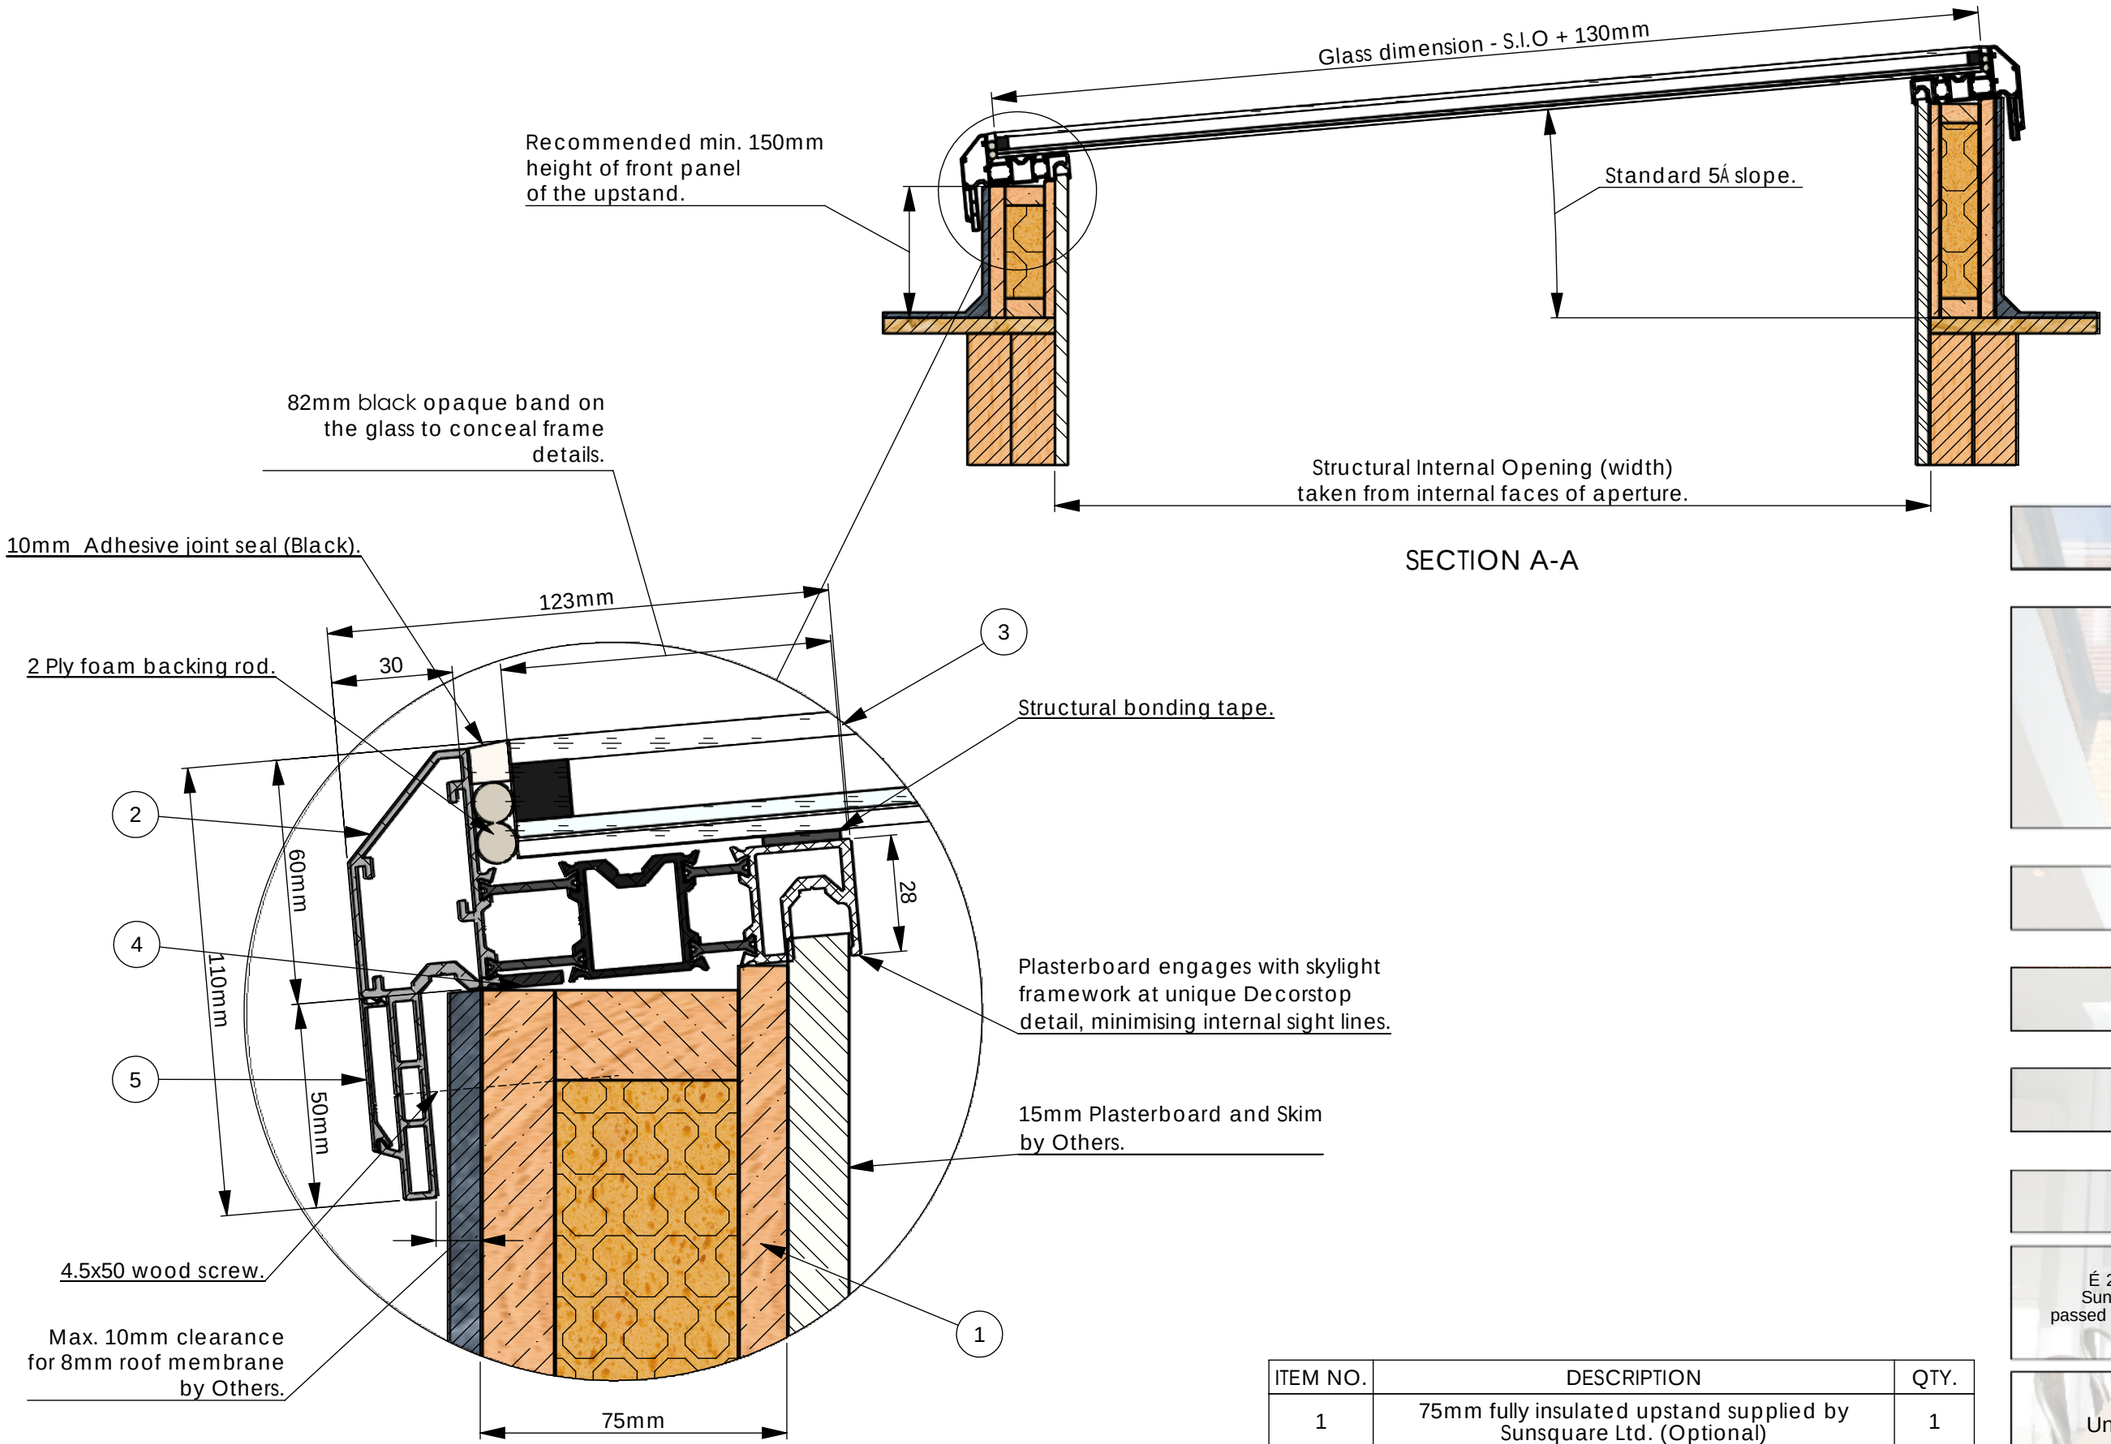

SECTION A-A

REVISIONS			
REV.	DESCRIPTION	DATE	APPROVED
A	Added new ISO BLOCO joint sealant tape for fast and straightforward fitting. Glass specification with laminated inner pane.	01/06/2016	WK

ITEM NO.	DESCRIPTION	QTY.
1	75mm fully insulated upstand supplied by Sunsquare Ltd. (Optional)	1
2	Skyview frame.	1
3	Double glazed unit with laminated inner pane.	1
4	ISO BLOCO joint sealant tape supplied by Sunsquare Ltd.	1
5	Skyview capping.	4

Customer
-

Title
Skyview Single Pane.

Date
02/06/2015

Drawn By
WK

Material
N/A

Project
STD-1601-002 (I) Rev A

É 2014 This drawing remains the property of Sunsquare Limited and must not be copied or passed to a third party without written permission.

Sunsquare Limited
Unit D1 Drinkstone Investment Park
Kempson Way
Bury St Edmunds
Suffolk IP32 7AR
0845 226 3172

sunsquare.co.uk

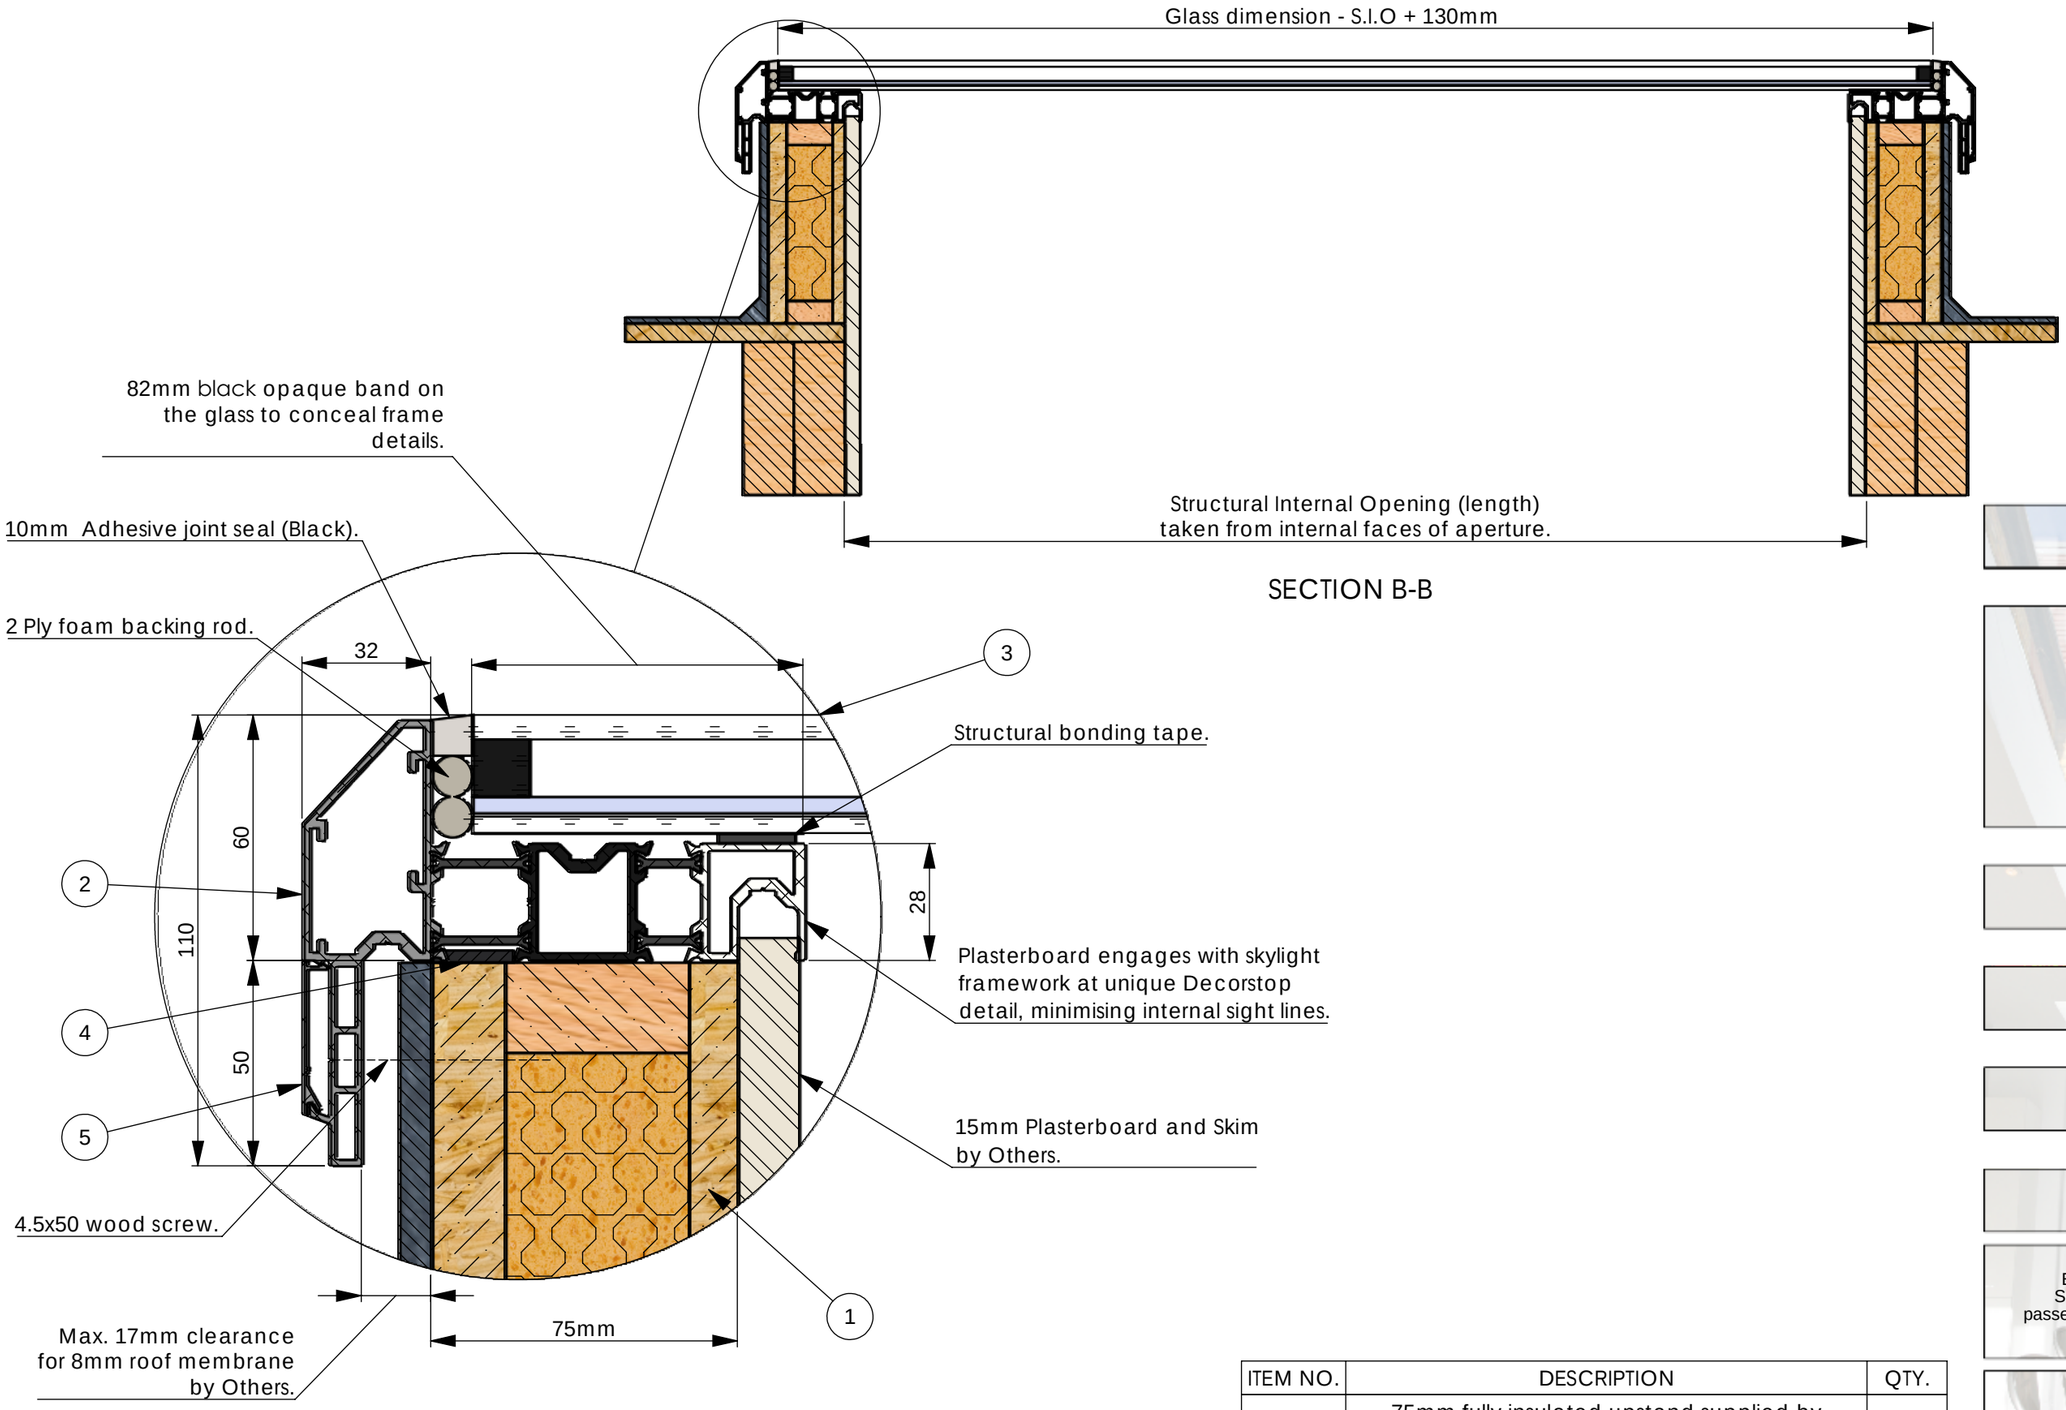

SECTION B-B

ITEM NO.	DESCRIPTION	QTY.
1	75mm fully insulated upstand supplied by Sunsquare Ltd. (Optional)	1
2	Skyview frame.	1
3	Double glazed unit with laminated inner pane.	1
4	ISO BLOCO joint sealant tape supplied by Sunsquare Ltd.	1
5	Skyview capping.	4

REVISIONS			
REV.	DESCRIPTION	DATE	APPROVED
A	Added new ISO BLOCO joint sealant tape for fast and straightforward fitting. Glass specification with laminated inner pane.	01/06/2016	WK

Customer
-

Title
Skyview Single Pane.

Date
02/06/2015

Drawn By
WK

Material
N/A

Project
STD-1601-003 (I) Rev A

É 2014 This drawing remains the property of Sunsquare Limited and must not be copied or passed to a third party without written permission.

Sunsquare Limited
Unit D1 Drinkstone Investment Park
Kempson Way
Bury St Edmunds
Suffolk IP32 7AR
0845 226 3172

sunsquare.co.uk

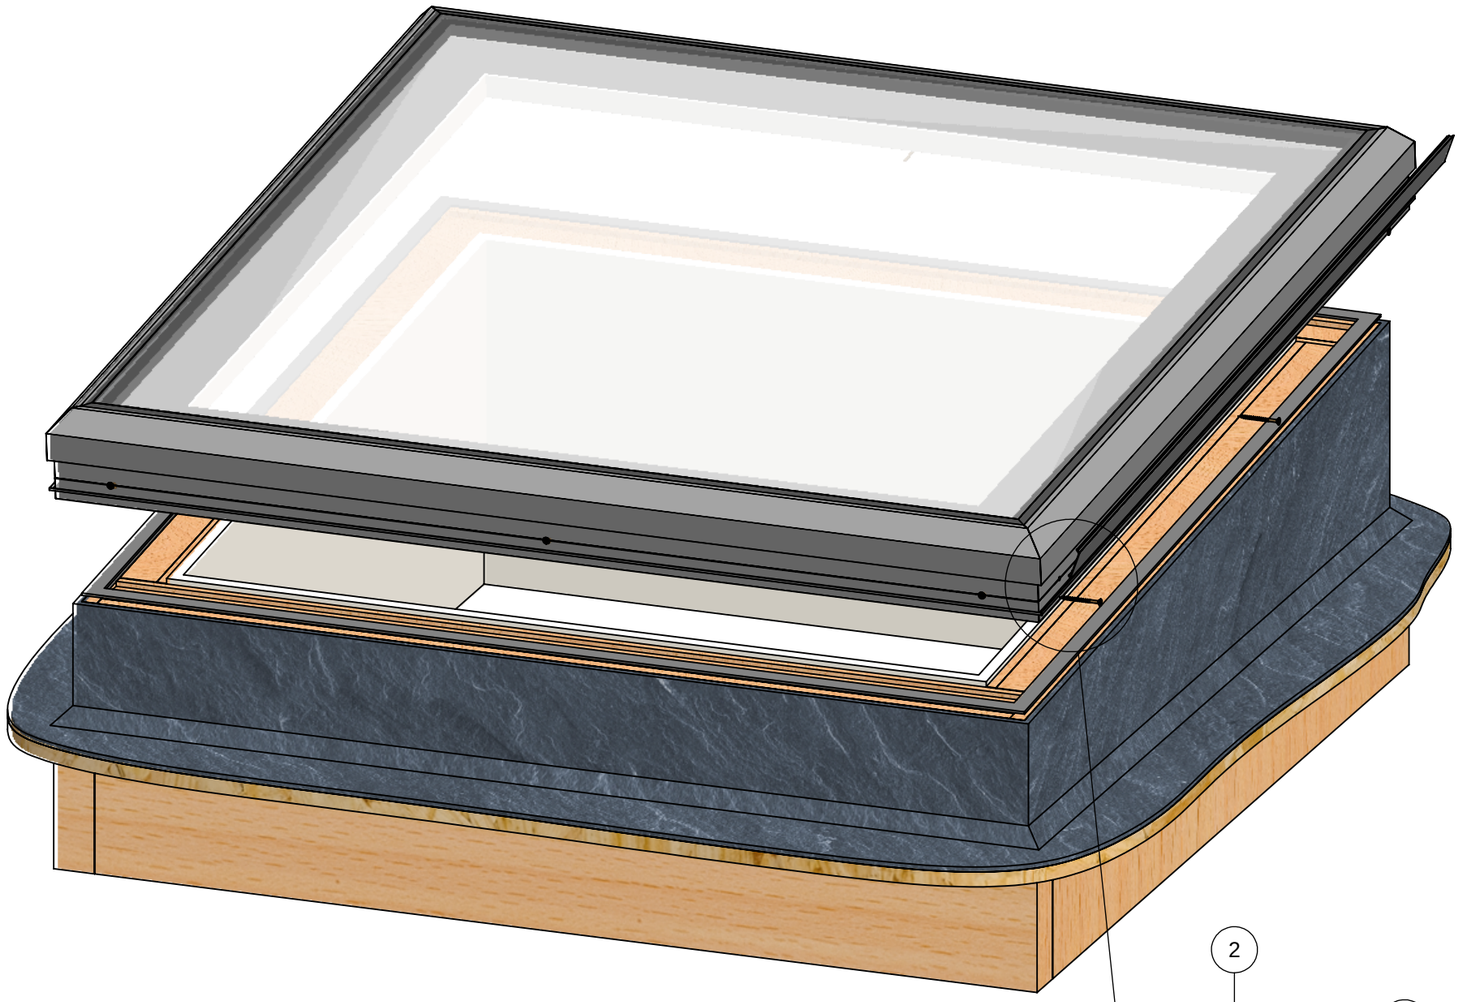

Note:
How to assemble upstand go to
https://www.sunsquare.co.uk/products/upstand/
Skyview installation guide
https://www.sunsquare.co.uk/skylights-and-rooflights/sky-view/

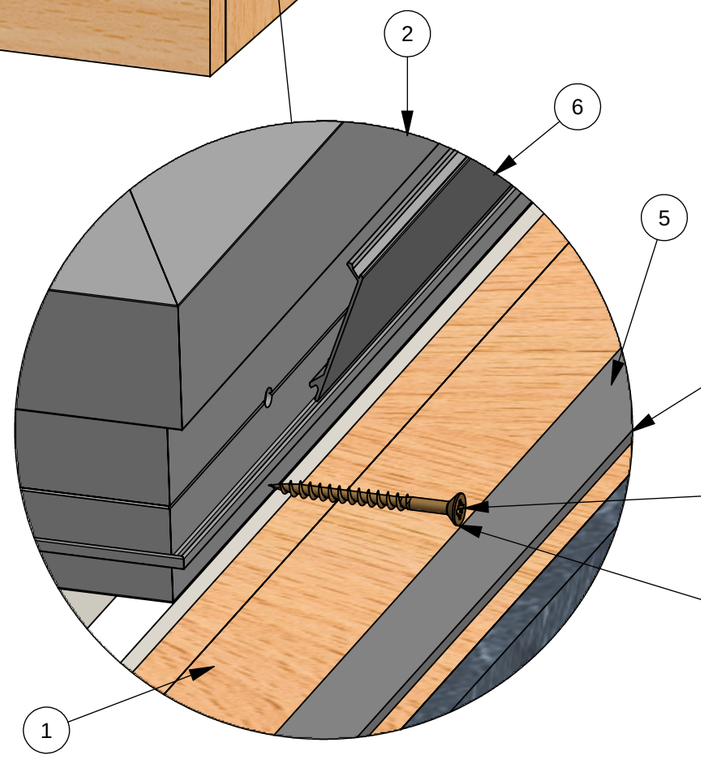

ISO BLOCO tape:
A pre-compressed joint sealant tape for protection against wind drift, as well as providing both thermal and acoustic insulation while remaining permanently elastic to accommodate diurnal and other movement.

CAUTION: DO NOT OVERTIGHTEN SCREWS.

Required PZ2

ITEM NO.	DESCRIPTION	QTY.
1	75mm fully insulated upstand supplied by Sunsquare Ltd. (Optional)	1
2	Skyview frame.	1
3	Double glazed unit with laminated inner pane.	1
4	4.5x50 Wood Screw.	12
5	ISO BLOCO joint sealant tape supplied by Sunsquare Ltd.	1
6	Skyview capping.	4

Customer
-

Title
Skyview Single Pane.

Date
02/06/2015

Drawn By
WK

Material
N/A

Project
STD-1601-004 (I)

É 2014 This drawing remains the property of Sunsquare Limited and must not be copied or passed to a third party without written permission.

Sunsquare Limited
Unit D1 Drinkstone Investment Park
Kempson Way
Bury St Edmunds
Suffolk IP32 7AR
0845 226 3172

sunsquare.co.uk